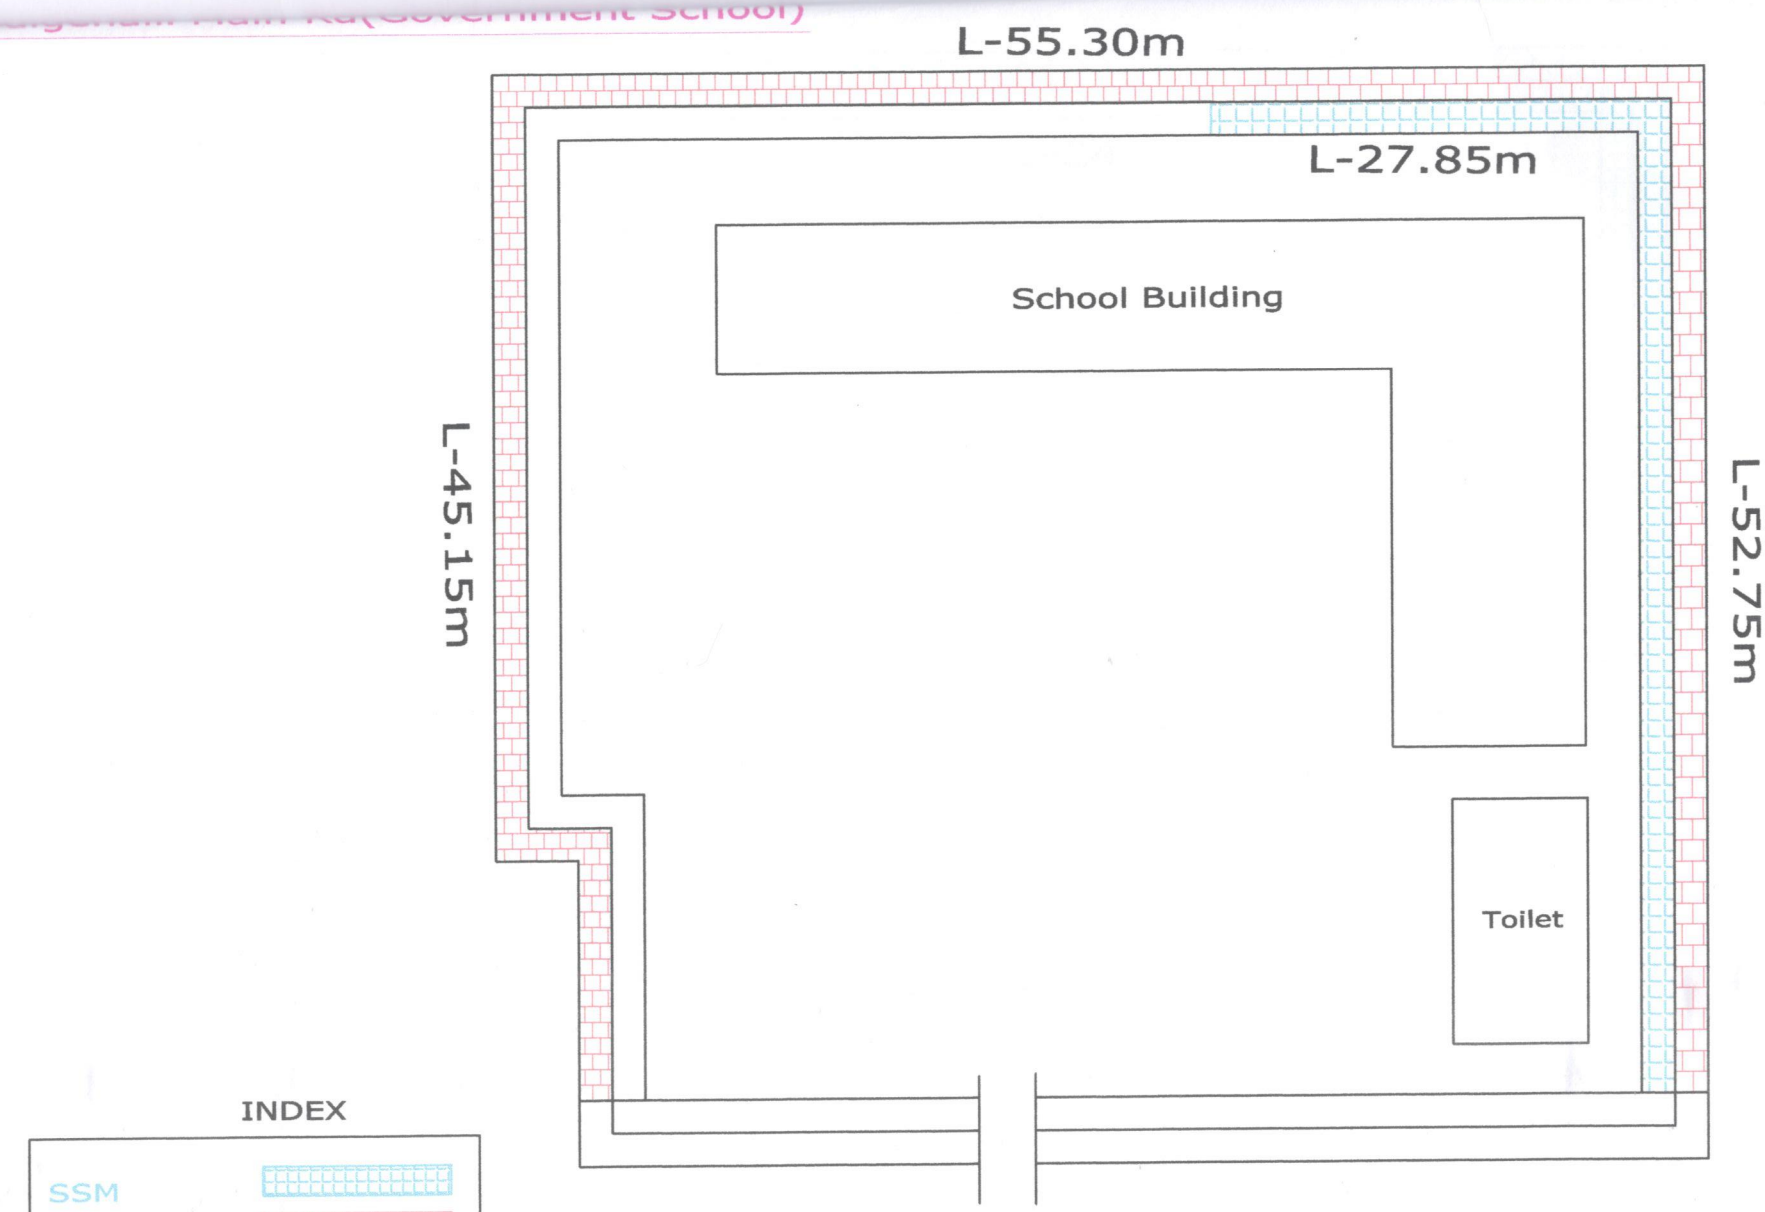

INDEX

SSM

Solid Blocks

CLIENT:

BRUHAT BANGALORE MAHANAGARA PALIKE

Assitante Engineer

Assitante Executive Engineer

Executive Engineer

Dwg Title:

Fencing to BBMP Properties (Other than Gardens Parks) Ward No.08

scale; N.T.S

Date

Dwg no:

Rev; R0

Near BBMP Ward Office-08

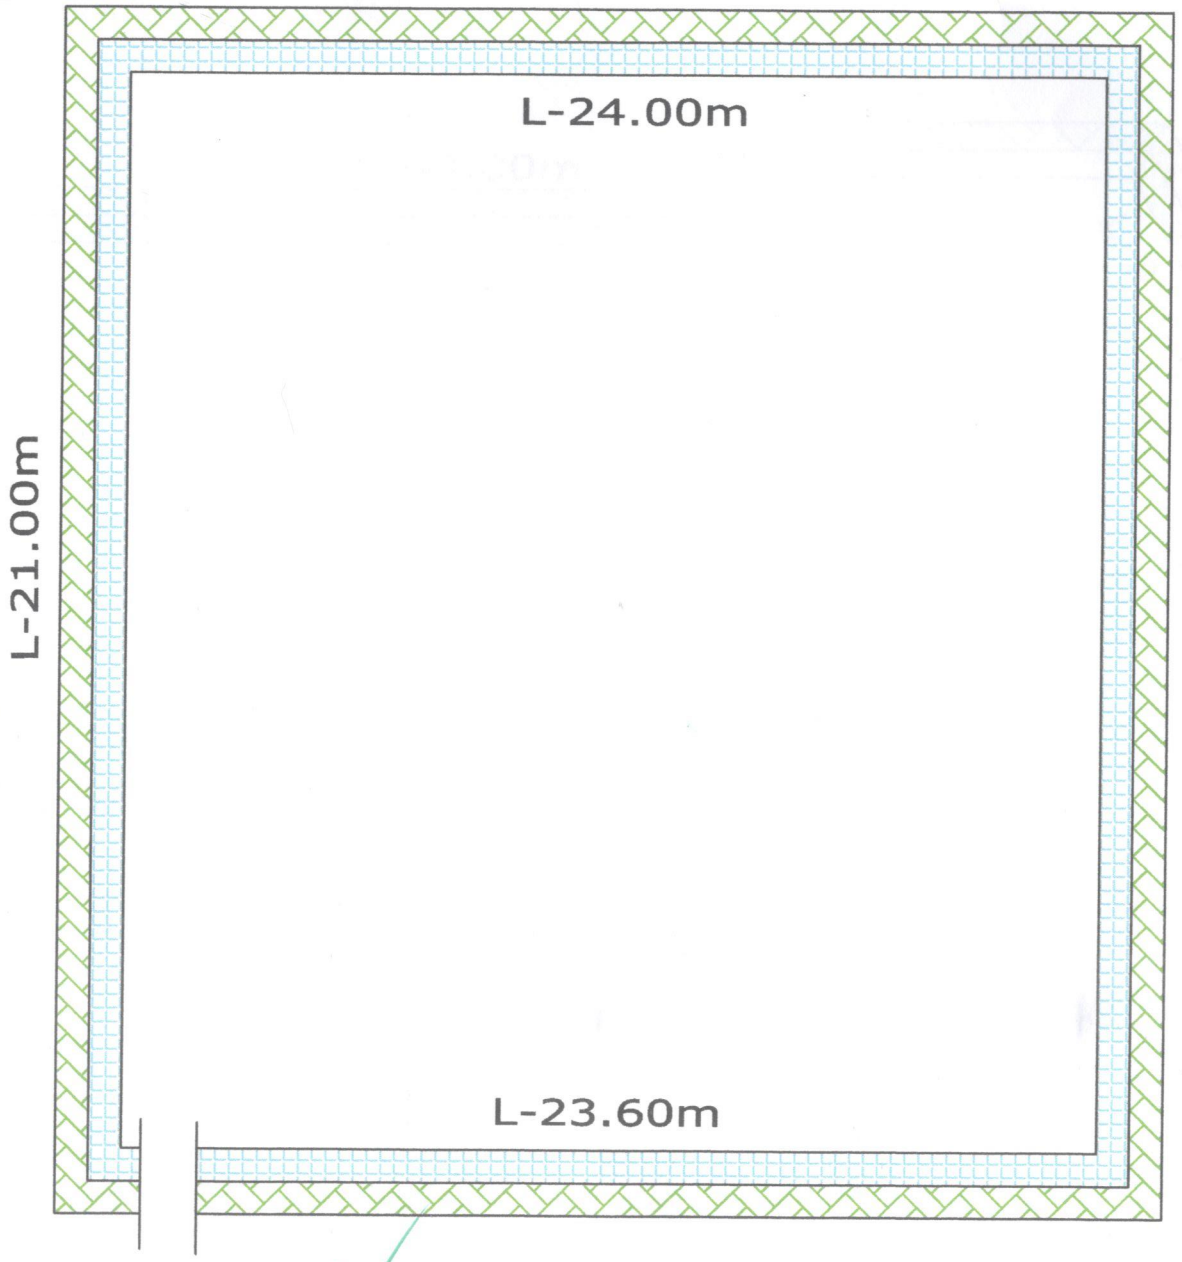

INDEX

SSM

Fencing

Asst. Executive Engineer

CLIENT: BRUHAT BANGALORE MAHANAGARA PALIKE		Assitante Engineer	Assitante Executive Engineer	Executive Engineer	Dwg Title: Fencing to BBMP Properties (Other than Gardens Parks) Ward No.08	scale; N.T.S
					Dwg no:	Date
						Rev; R0

4th Main 23rd Cross Rd (Railway Parallel Rd)

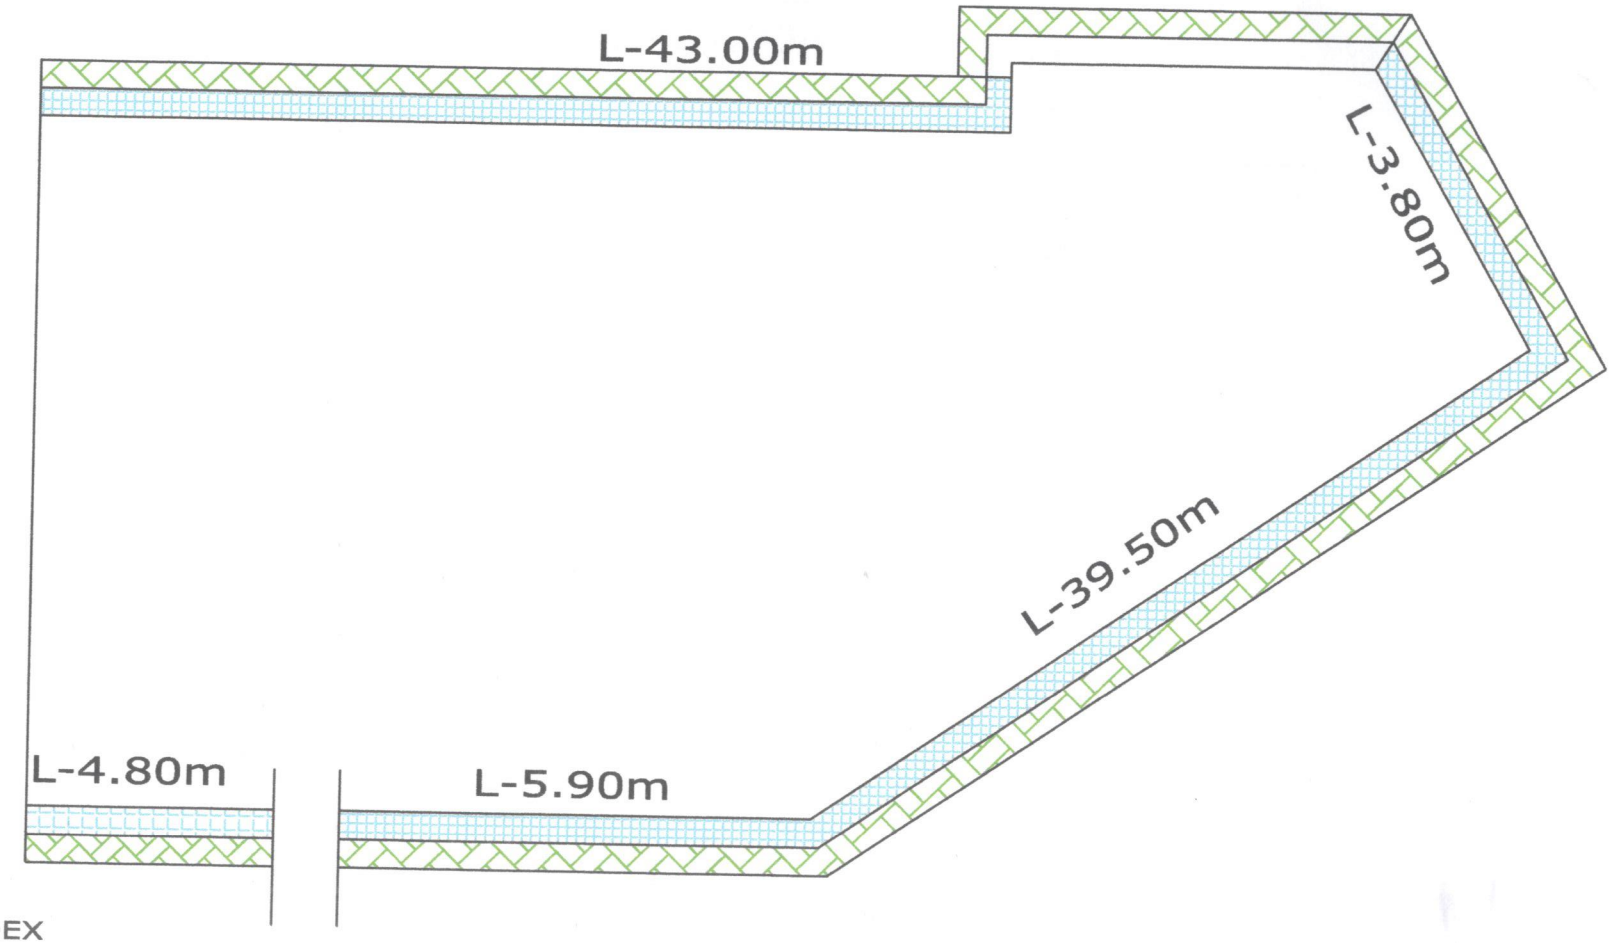

INDEX

SSM

Fencing

Asst. Executive Engineer
Project Division

CLIENT: BRUHAT BANGALORE MAHANAGARA PALIKE		Assitante Engineer	Assitante Executive Engineer	Executive Engineer	Dwg Title: Fencing to BBMP Properties (Other than Gardens Parks) Ward No.08	scale; N.T.S
					Dwg no:	Date
						Rev; R0

4th Main 23rd Cross Rd Opposite Park (Railway Parallel Rd)

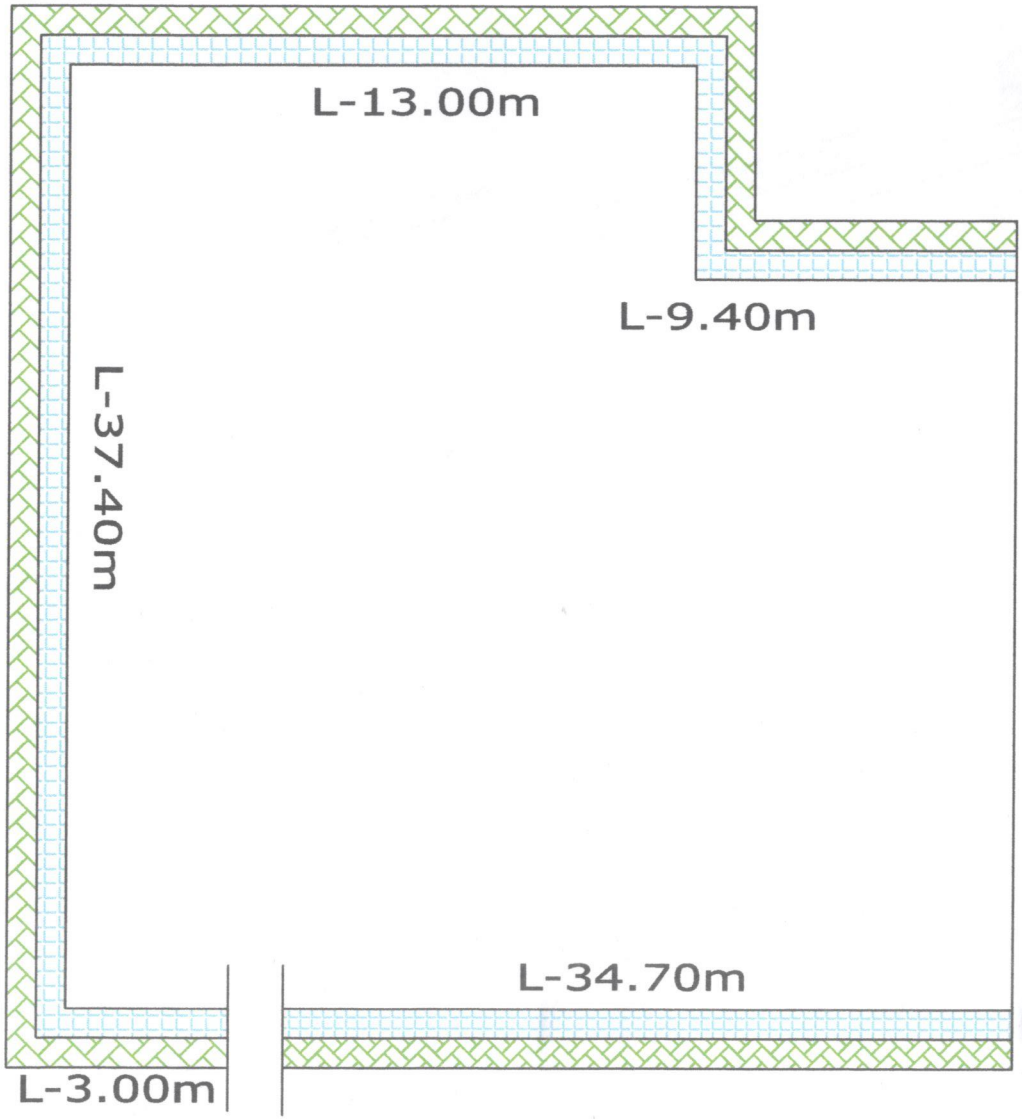

INDEX

SSM

Fencing

CLIENT: BRUHAT BANGALORE MAHANAGARA PALIKE		Assitante Engineer.	Assitante Executive Engineer	Executive Engineer	Dwg Title: Fencing to BBMP Properties (Other than Gardens Parks) Ward No.08	Scale; N.T.S Date Dwg no: Rev; R0

Executive Engineer

Sahaja Pride Apparment Opposite RO Plant Surrounding

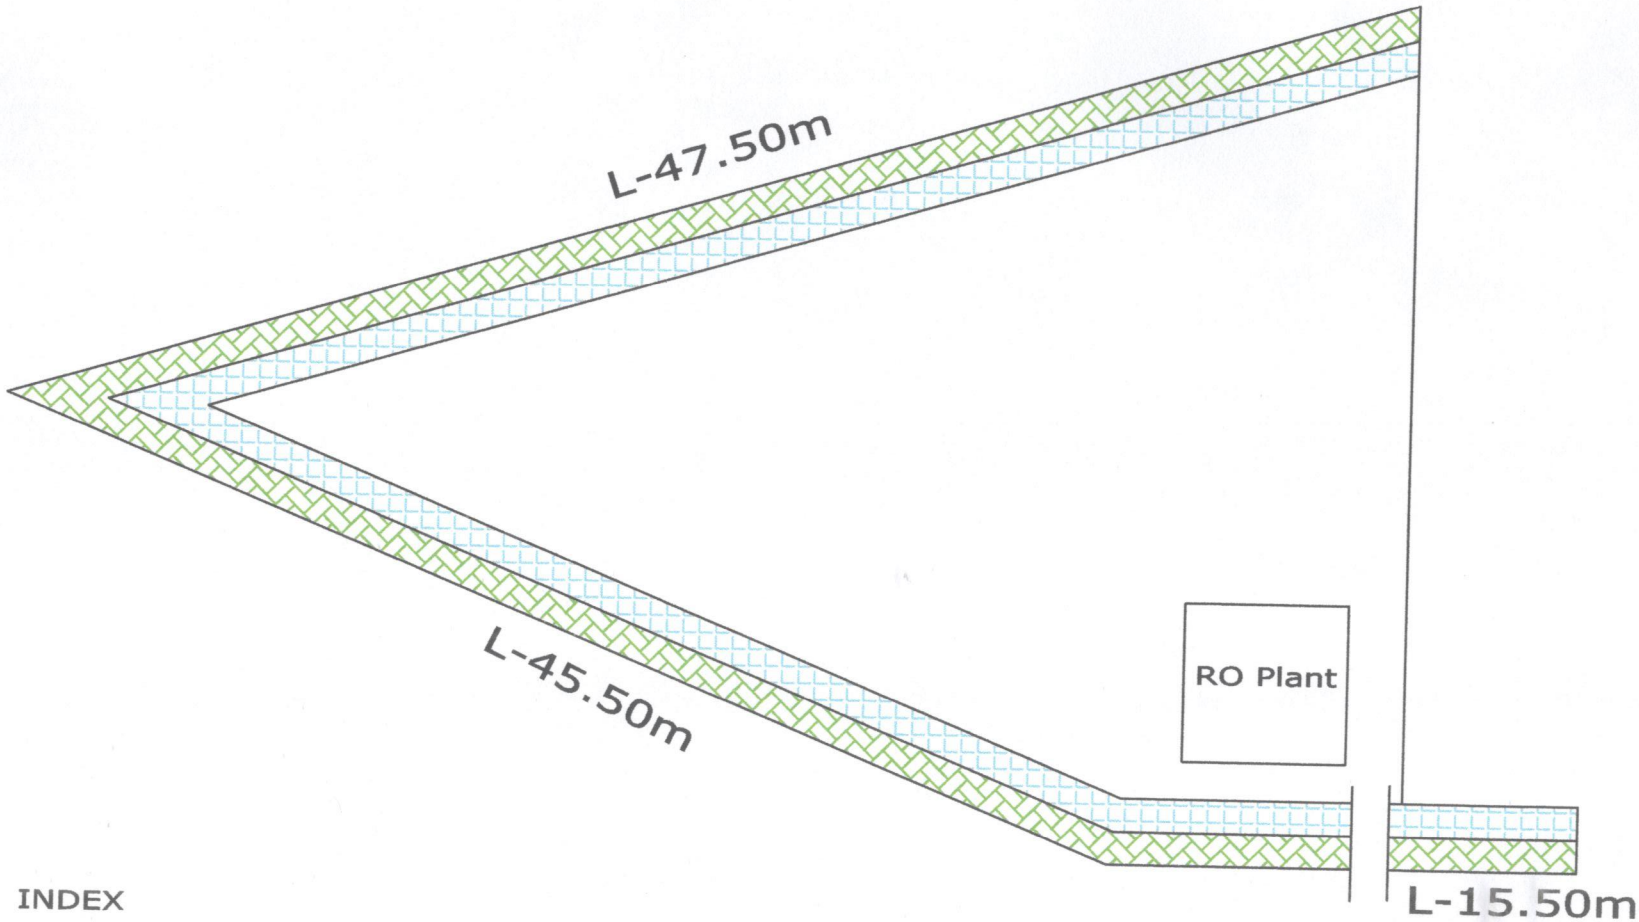

INDEX

SSM

Fencing

CLIENT:
BRUHAT BANGALORE MAHANAGARA PALIKE

Assitante Engineer | Assitante Executive Engineer | Executive Engineer

Executive Engineer

Dwg Title:
Fencing to BBMP Properties (Other than Gardens Parks) Ward No.08

scale: N.T.S

Date

Dwg no:

Rev: R0